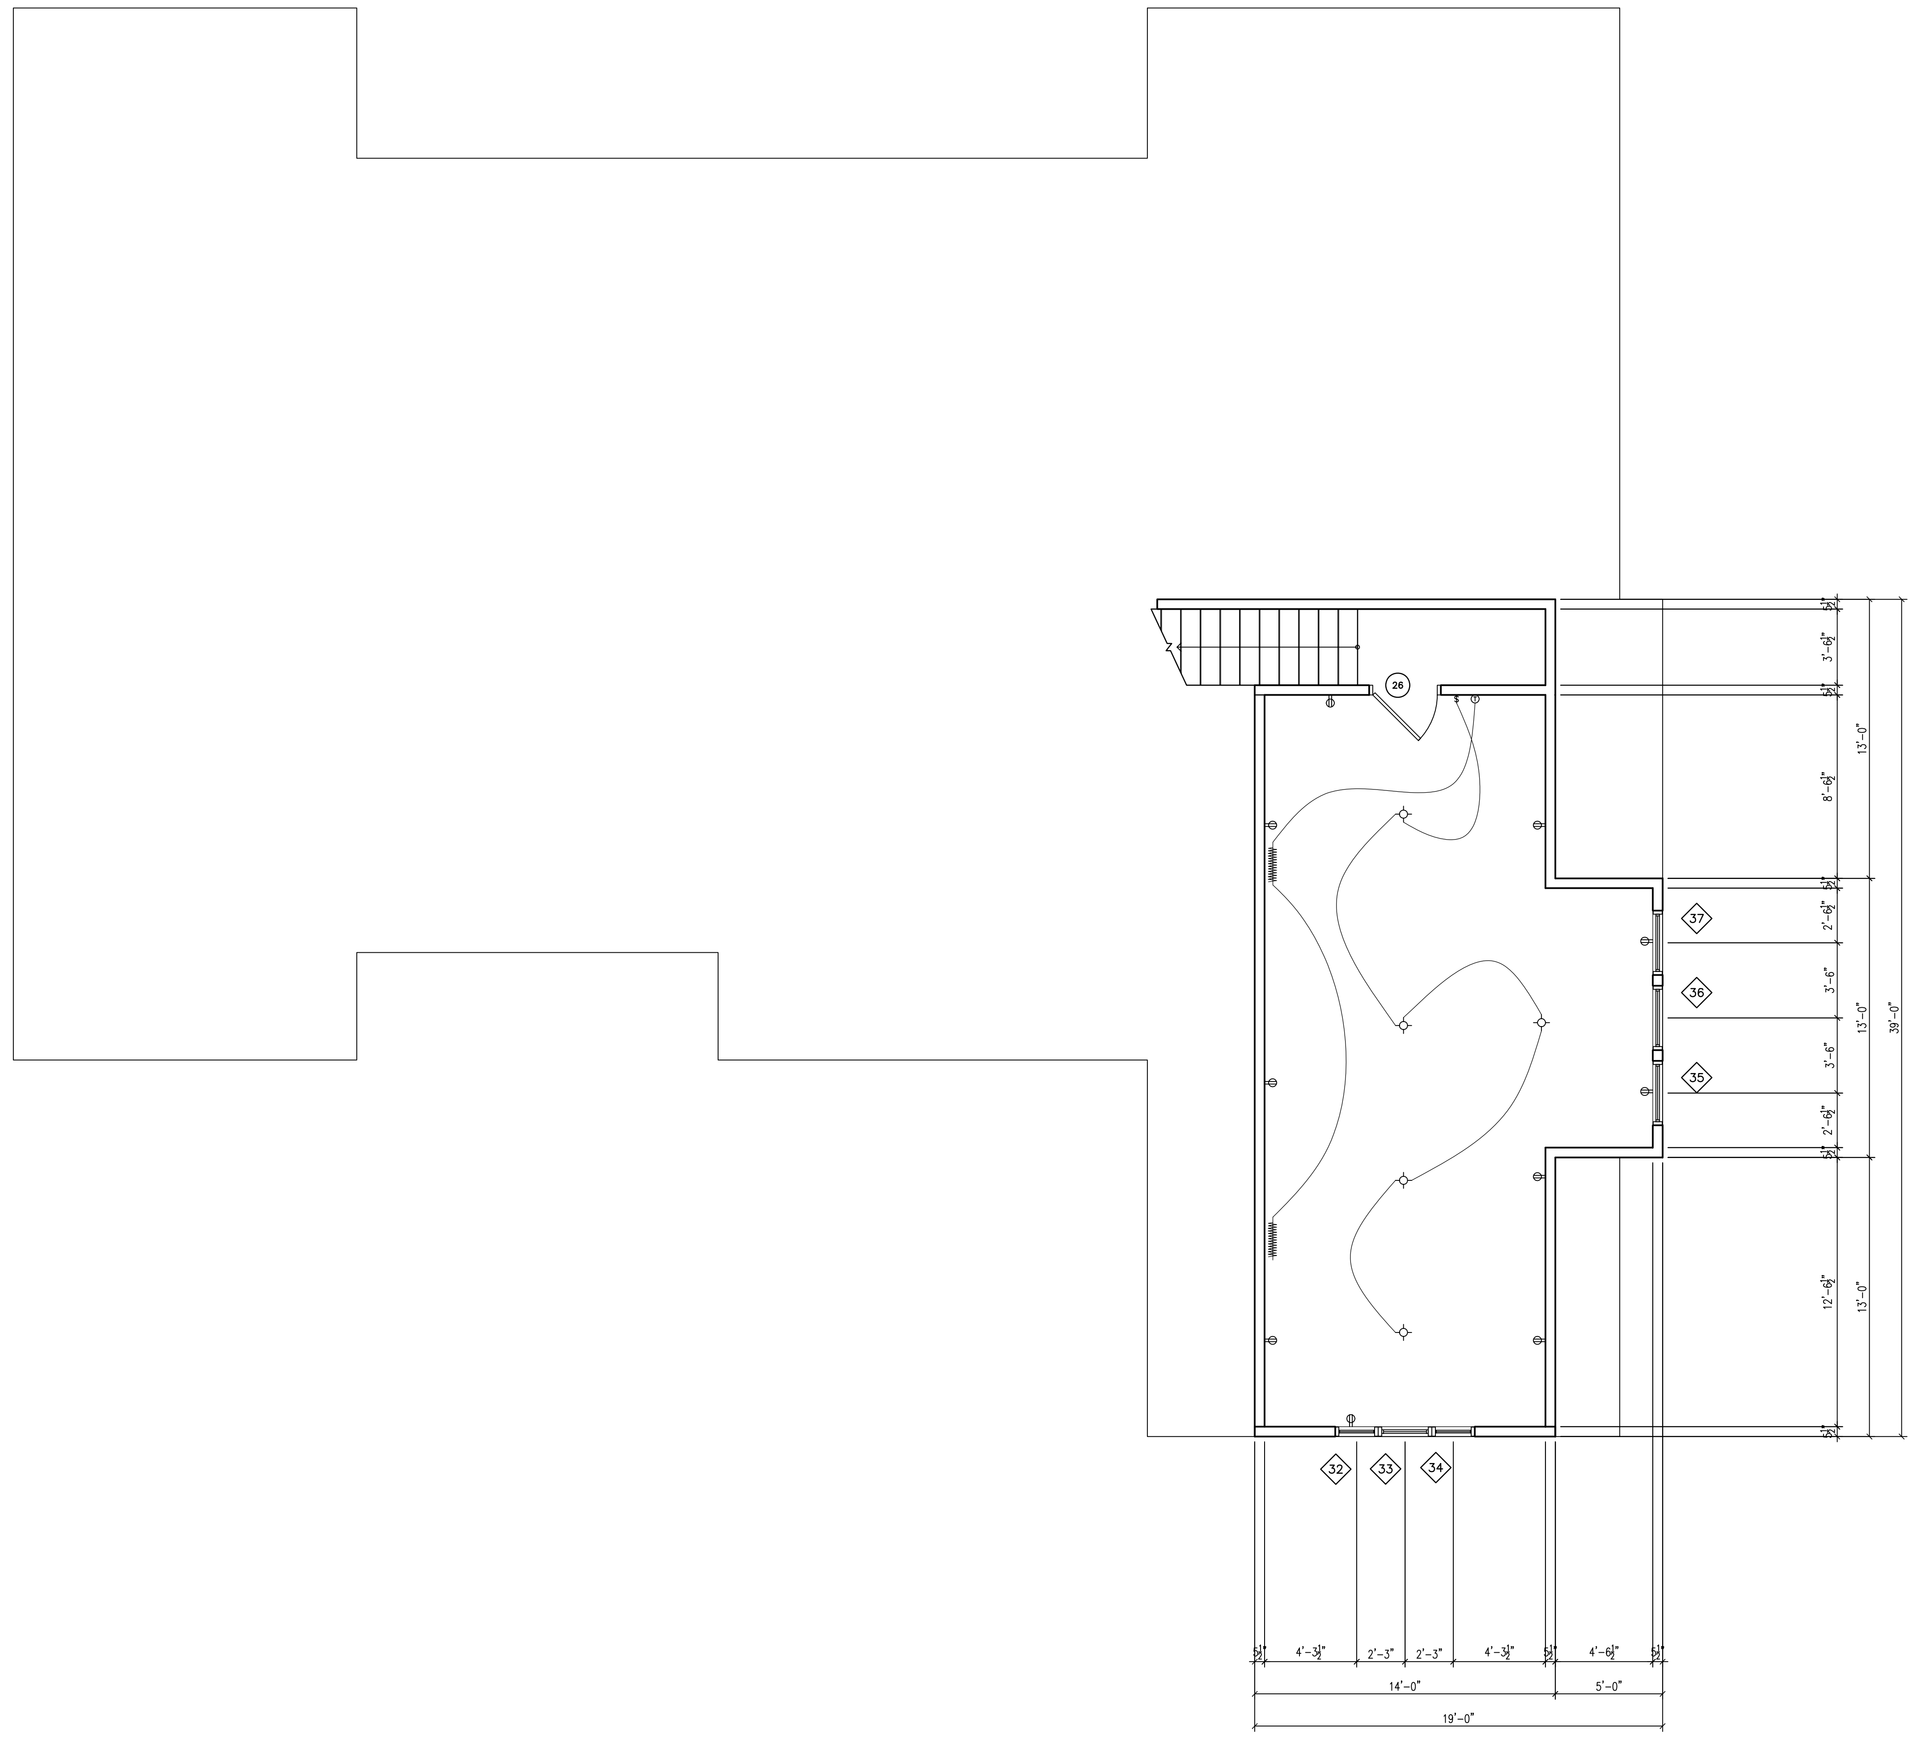

1 11104–BONUS ROOM PLAN
1/4" = 1'-0"

Revisions

Revision Number:	Date:
First Issue to ARC	02/15/07
First Issue PC	03/08/07

Date:	August 1, 2006
Drawn By:	HLS
Checked By:	TAS
Job Number:	11104

SMARTECH CONSULTING

Terry Smart
Heather Smart
(406) 587-5990

ENG. OF. RECCORD

Baxter Medows Farmhouse
Lot 13 Block 5 Baxter Medows Phase 1
Bozeman MT
Fraser Construction

bonus room plan

1.6